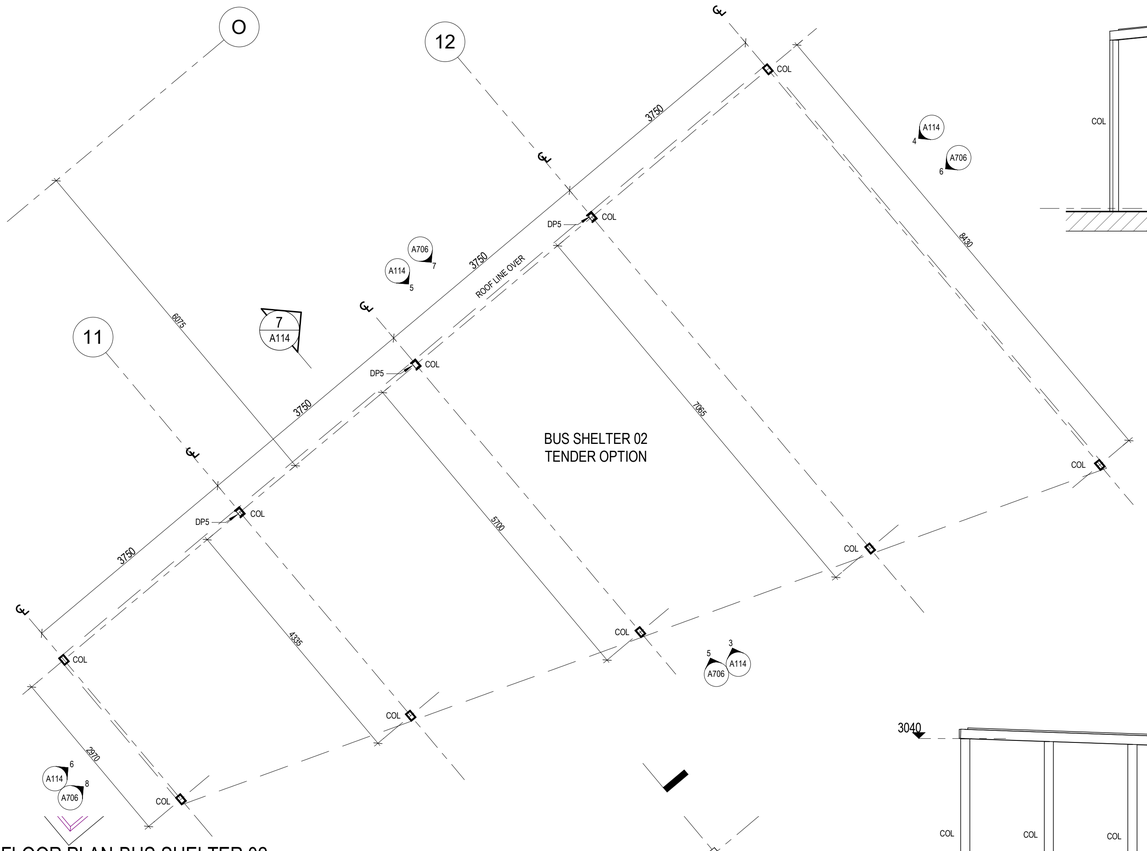

FLOOR PLAN-BUS SHELTER 02
SCALE: 1 : 50

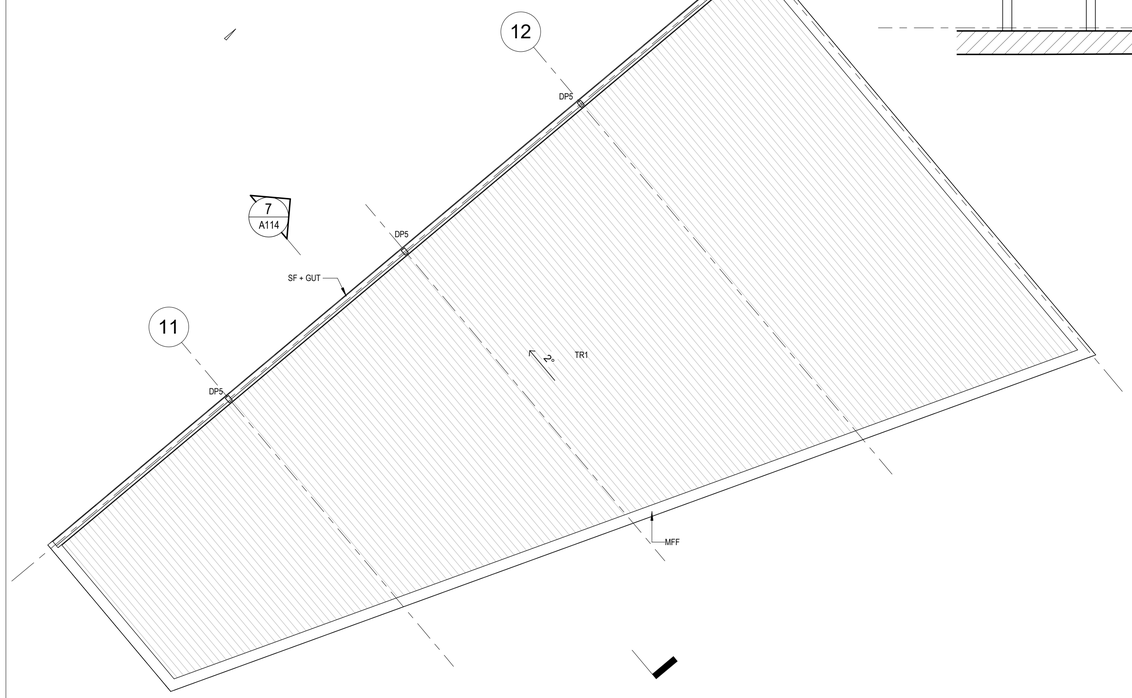

ROOF PLAN-BUS SHELTER 02
SCALE: 1 : 50

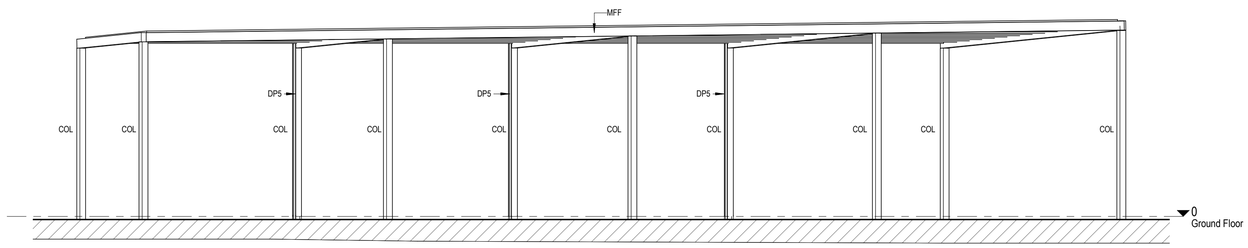

3 A103 BUS SHELTER 02-EAST ELEVATION
SCALE 1 : 50

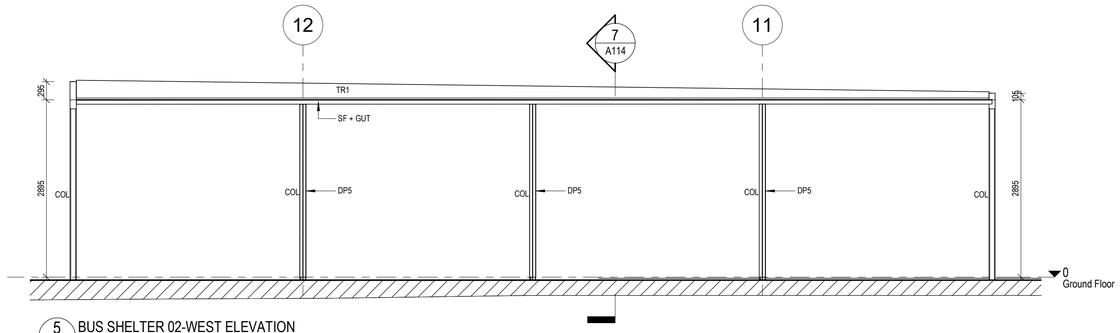

5 A114 BUS SHELTER 02-WEST ELEVATION
SCALE 1 : 50

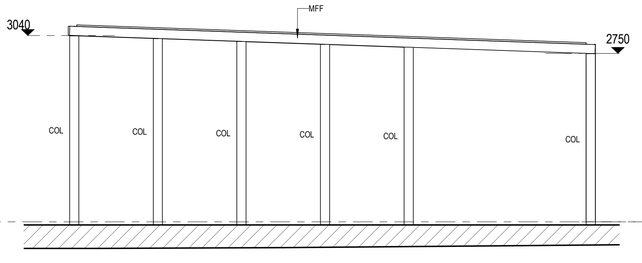

4 A103 BUS SHELTER 02-NORTH ELEVATION
SCALE 1 : 50

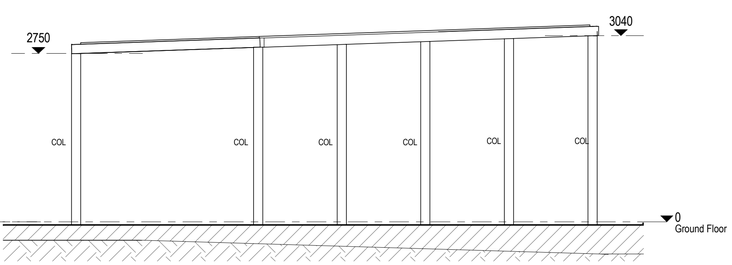

6 A103 BUS SHELTER-SOUTH ELEVATION
SCALE 1 : 50

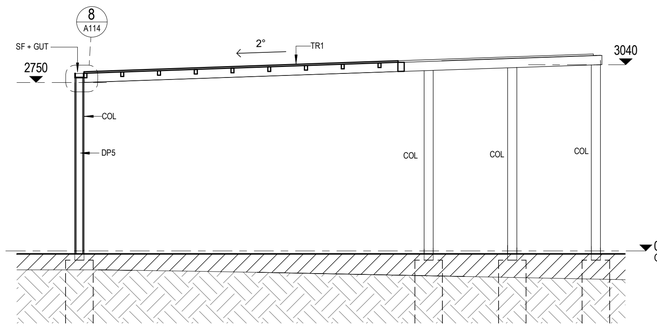

7 A114 BUS SHELTER 02-SECTION
SCALE 1 : 50

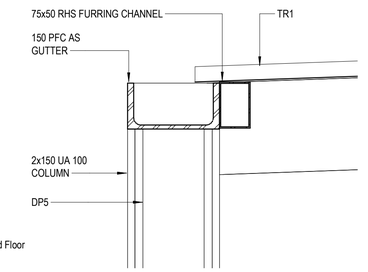

8 A114 BUS SHELTER 02-SECTION - Callout 1
SCALE 1 : 5

Keynote Legend	
Key Value	Keynote Text
BF1	BRICK FACE-TYPE 1
BF2	BRICK FACE-TYPE 2
BS1	BRICK SILL-TYPE 1
CJ	CONTROL JOINT
CMS	CONCRETE MOWING STRIP
COL	COLUMN
CON	CONCRETE SLAB
CPS	CONCRETE PAVING SLAB
CPT1	CARPET-TYPE 1
CVS	COVED VINYL SKIRTING
DID	DISPENSER DISINFECTANT
DIP	DISPENSER PAPER TOWEL
DIS	DISPENSER SOAP
DIT	DISPENSER TOILET PAPER
DP	DOWNPIPE
DP1	DOWNPIPE-TYPE 1
DP2	DOWNPIPE-TYPE 2
DP3	DOWNPIPE-TYPE 3
DP4	DOWNPIPE-TYPE 4
DP5	DOWNPIPE-TYPE 5
DPC	DAMP PROOF COURSE
DPS	DOWNPIPE-SPREADER
EM	ENTRY MAT
FCC1	FIBRE CEMENT SHEET CLADDING-TYPE 1
FCC2	FIBRE CEMENT SHEET CLADDING-TYPE 2
FES	FEATHER EDGED SKIRTING
GBR	GRAB RAIL
GR2	GRAB RAIL-TYPE 2
GUT1	GUTTER-TYPE 1
GUT2	GUTTER-TYPE 2
GUT3	GUTTER-TYPE 3
HR1	HAND RAIL-TYPE 1
HWS	HOT WATER SERVICE
INS1	INSULATION-THERMAL WALL
INS2	INSULATION-THERMAL CEILING
INS4	INSULATION-ACOUSTIC WALL
MC1	METAL SOFFIT CLADDING - TYPE 1
MCL1	METAL CLADDING-TYPE 1
MCL2	METAL CLADDING-TYPE 2
MCL3	METAL CLADDING-TYPE 3
MFF	METAL FOLDED FLASHING
MFF1	METAL FOLDED FLASHING-TYPE 1
MFF2	METAL FOLDED FLASHING-TYPE 2
MIR	MIRROR
MR1	METAL ROOFING-TYPE 1
MR2	METAL ROOFING-TYPE 2
MR3	METAL ROOFING-TYPE 3
PB1	PLASTERBOARD-TYPE 1
PB3	PLASTERBOARD-TYPE 3
PIN	PIN BOARD
PIN1	PIN BOARD-TYPE 1
PLY1	PLY LINING-TYPE 1
PSH	PLASTER SHADOW LINE MOULD
PSS	PLASTER SQUARE SET MOULD
PT1	PAINT FINISH 1
PT2	PAINT FINISH 2
PT3	PAINT FINISH 3
PT4	PAINT FINISH 4
PT6	PAINT FINISH 6
RS1	RESILIENT SHEET-TYPE 1
RS2	RESILIENT SHEET-TYPE 2
RS3	RESILIENT SHEET-TYPE 3
RS4	RESILIENT SHEET-TYPE 4
RS5	RESILIENT SHEET-TYPE 5
RWH	RAIN WATER HEAD
SAR	SARKING
SF	STRUCTURAL FRAMING
TFB	TIMBER FIXING BATTEN
TIL1	TILES-TYPE 1
TIL3	TILES-TYPE 3
TIL4	TILES-TYPE 4
TIM	TIMBER
TIM1	TIMBER-TYPE 1
TR1	
TSK	TIMBER SKIRTING
TSR	
TSR1	TRANSLUCENT SHEETING ROOF-TYPE 1
TV	TELEVISION
TWC1	TIMBER WALL CLADDING-TYPE 1
TWC2	TIMBER WALL CLADDING-TYPE 2
VBC	
VBC1	VITRAPANEL CLADDING-TYPE 1
VBC2	VITRAPANEL CLADDING-TYPE 2
VBC3	VITRAPANEL CLADDING-TYPE 3
VBC4	VITRAPANEL CLADDING-TYPE 4
VBC5	VITRAPANEL CLADDING-TYPE 5
VBC6	VITRAPANEL CLADDING-TYPE 6
WAL	WET AREA LINING
WB	WHITE BOARD

St. Luke's CATHOLIC PRIMARY SCHOOL

"Journeying Together in Christ"

DO NOT SCALE DRAWINGS.

FIGURED DIMENSIONS TAKE PRECEDENCE.

COPY RIGHT OF THIS DRAWING IS VESTED IN JWP ARCHITECTS UNDER THE PROVISION OF THE COPYRIGHT ACT 1968. UNAUTHORISED USE OF THIS INFORMATION IS PROHIBITED

Revision	Revision Date	Revision Description	Drawn by
T1	2020.09.24	TENDER ISSUE	

C:\Users\Matthew\C\Documents\SLS03-Plan_MatthewC-JWP.rvt 24/09/2020 12:10:29 PM

JWP ARCHITECTS

Project: ST LUKE'S PRIMARY SCHOOL, SHEPPARTON
PROPOSED CLASSROOMS

BUS SHELTER 02

Drawing No: A114 T1

Status: TENDER

Scale shown for A1

7 HIGH STREET WODONGA VIC. 3690 - Ph 02 60246566 - EMAIL MAIL@JWPARCHITECTS.COM.AU www.jwparchitects.com.au