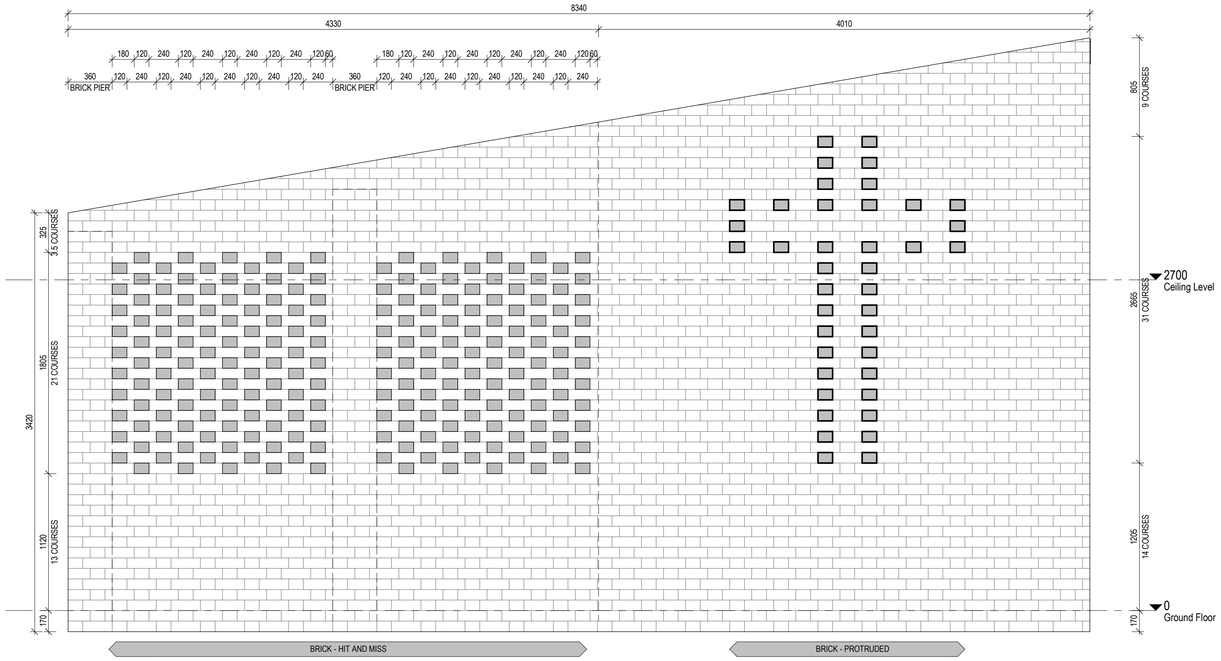

SOUTH BUILDING SOUTH WEST BRICK
SCALE: 1 : 25

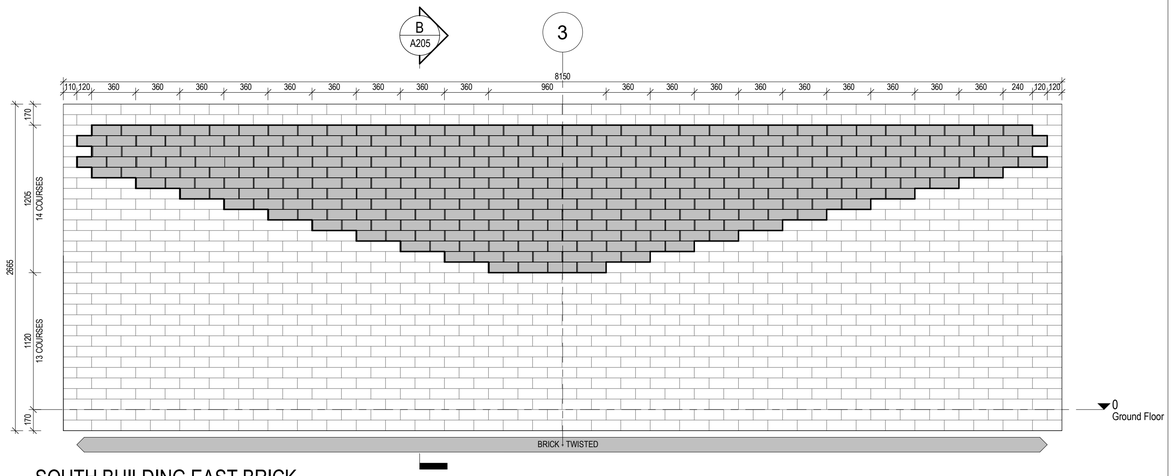

SOUTH BUILDING EAST BRICK
SCALE: 1 : 25

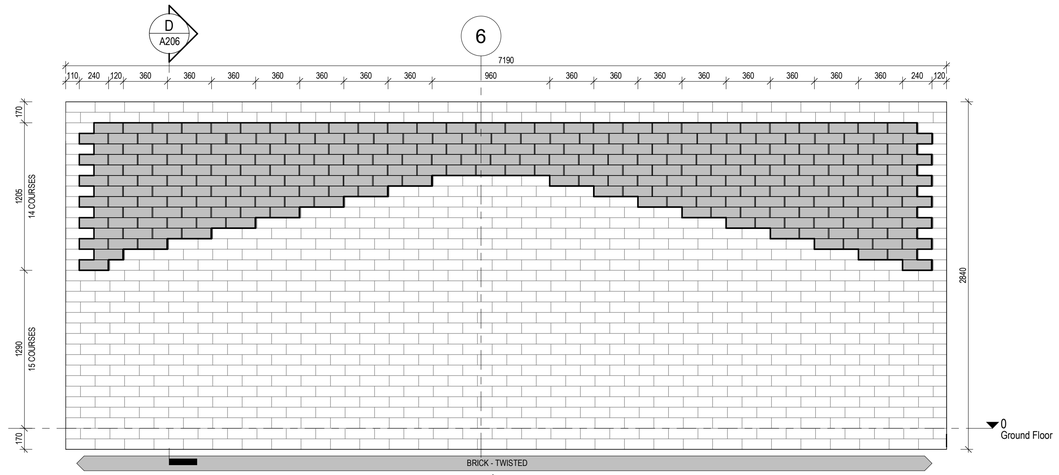

CENTRAL BUILDING SOUTH EAST BRICK
SCALE: 1 : 25

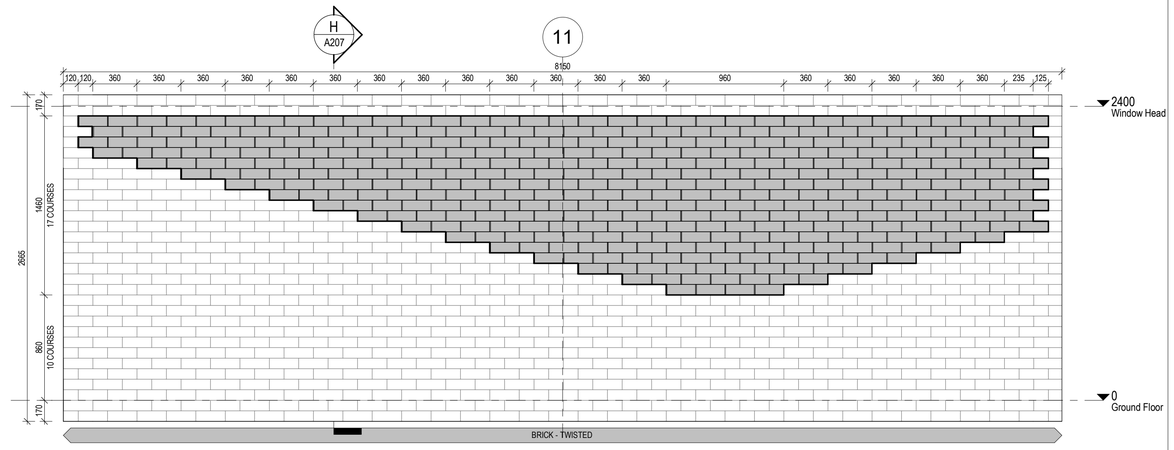

NORTH BUILDING SOUTH EAST BRICK
SCALE: 1 : 25

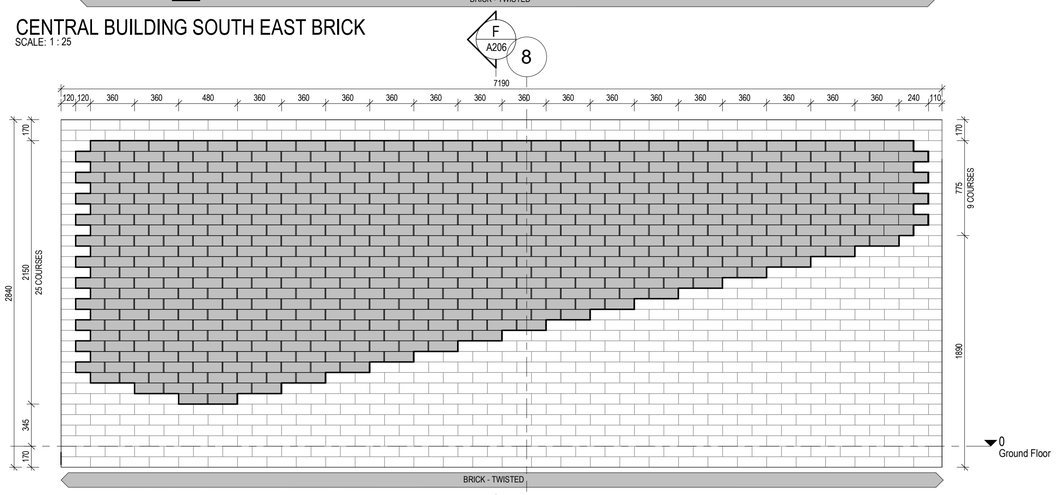

CENTRAL BUILDING NORTH EAST BRICK
SCALE: 1 : 25

"Journeying Together in Christ"

DO NOT SCALE DRAWINGS.

FIGURED DIMENSIONS TAKE PRECEDENCE.

COPYRIGHT OF THIS DRAWING IS VESTED IN JWP ARCHITECTS UNDER THE PROVISION OF THE COPYRIGHT ACT 1968. UNAUTHORISED USE OF THIS INFORMATION IS PROHIBITED

Revision	Revision Date	Revision Description	Drawn by
T1	2020.09.24	TENDER ISSUE	

C:\Users\Matthew\C\Documents\SLS03-Plan_MatthewC-JWP.rvt 24/09/2020 12:13:11 PM

JWP ARCHITECTS

Project: ST LUKE'S PRIMARY SCHOOL, SHEPPARTON
PROPOSED CLASSROOMS

BRICK WORK - ELEVATION DETAILS

Drawing No: A307 T1

Status: TENDER

Scale shown for A1

7 HIGH STREET WODONGA VIC. 3690 - Ph 02 60246566 - EMAIL MAIL@JWPARCHITECTS.COM.AU www.jwparchitects.com.au