CONTRACTORS MUST VERIFY ALL DIMENSIONS ON SITE BEFORE COMMENCING ANY WORK OR PREPARING SHOP DRAWINGS

All Architectural drawing sheets to be cross-referenced with other relevant disciplines.

Rev	Description	Date
A	ISSUE FOR COORDINATION	28.02.25
B	ISSUE FOR TENDER	23.04.25
C	TENDER ISSUE	05.06.25

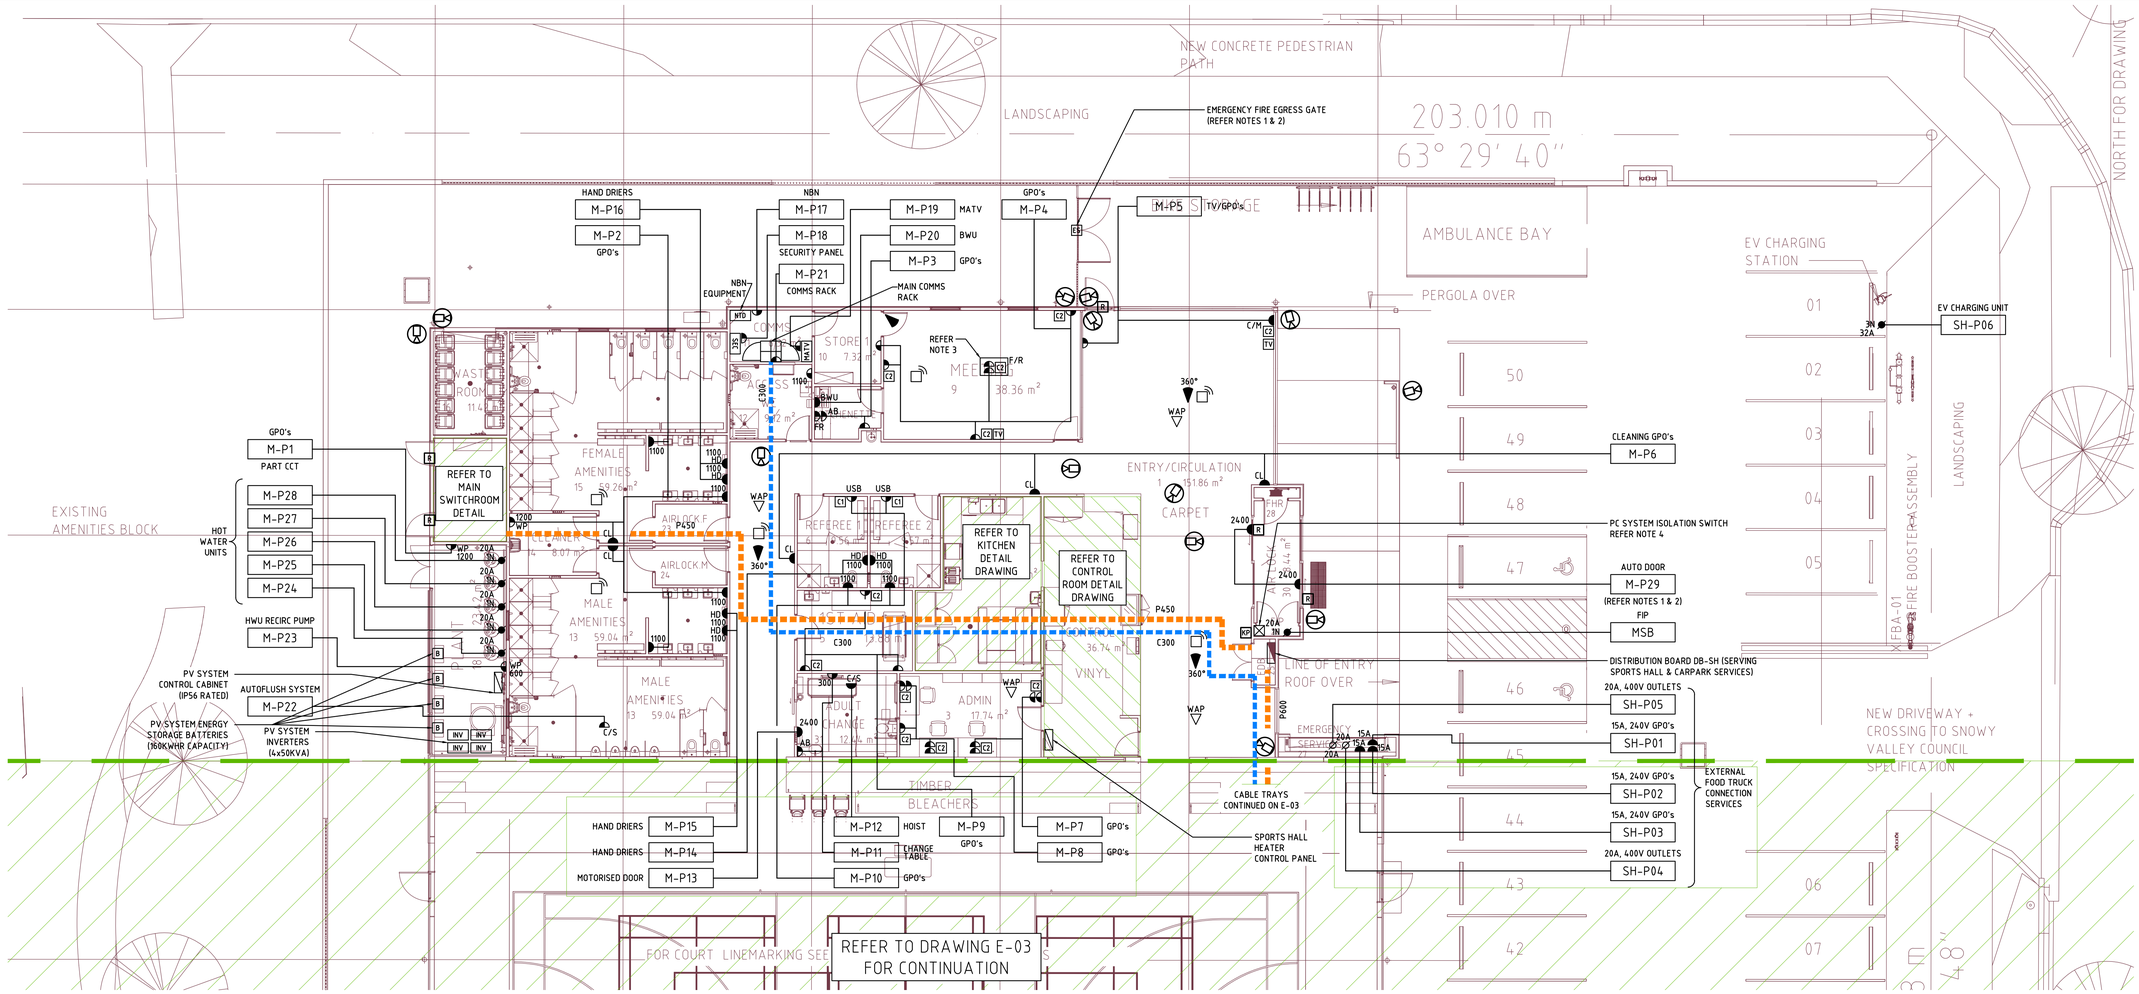

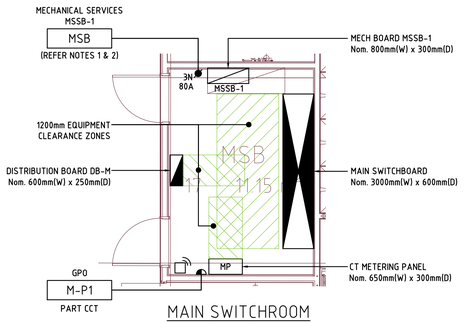

MAIN SWITCHROOM EQUIPMENT DETAIL

SCALE 1:50

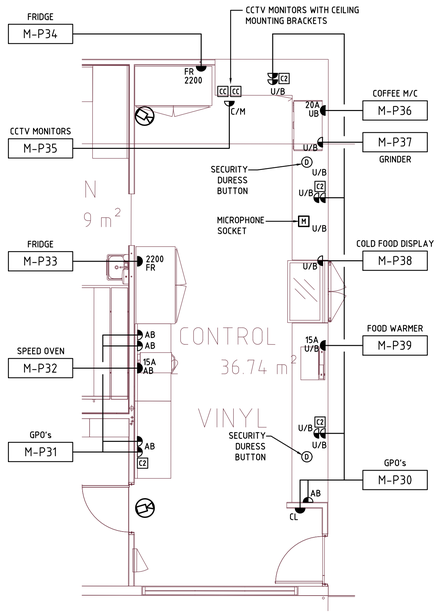

CONTROL ROOM EQUIPMENT DETAIL

SCALE 1:50

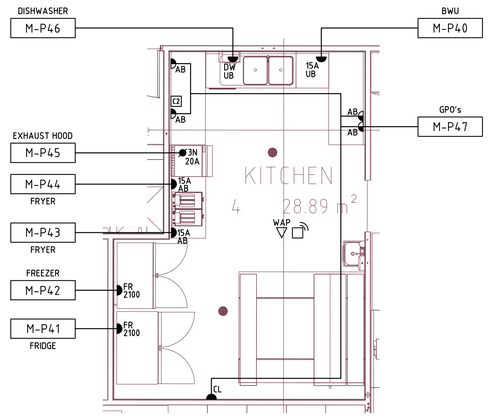

KITCHEN EQUIPMENT DETAIL

SCALE 1:50

NOTES:

1. THE CONTRACTOR SHALL PROVIDE FIRE TRIP SIGNAL FROM FIP TO EACH A/C UNIT & MECHANICAL CONTROL PANEL TO ALLOW SHUTDOWN OF ALL A/C UNITS IN FIRE ALARM.
2. PROVIDE FIRE TRIP SIGNAL FROM FIP TO ALL ACCESS CONTROLLED DOORS, AUTODOORS & EXTERNAL GATE MAGNETIC LOCKS TO ALLOW AUTOMATIC OPENING ON GENERAL FIRE ALARM.
3. EXACT SET OUT LOCATION OF FLOOR RECESSED SERVICES BOXES SHALL BE APPROVED BY SUPERINTENDENT PRIOR TO POURING FLOOR SLABS.
4. THE CONTRACTOR SHALL PROVIDE A DEDICATED PV SYSTEM ISOLATION SWITCH LOCATED ADJACENT THE FIP/BOWS PANEL CLEARLY LABELLED FOR "FIRE BRIGGIE USE ONLY"

CONSULTANT 1:

SPECTRUM ENGINEERING SOLUTIONS
1 Davis Place
Glenhaven NSW 2156
Phone: (02) 8850 6802
Mobile: 0419 294 533
Email : mail@specengsolutions.com.au

FACILITY DESIGN GROUP
Architecture & Construction
NSW Reg. No. 7168
ABN 75 083 999 624
e: info@fdg.com.au
w: www.fdg.com.au
p: 02 4446 0777
a: PO Box 82, Cambewarra NSW 2540

CLIENT:

SNOWY VALLEYS COUNCIL

PROJECT NAME:

MULTI PURPOSE PLUS EVACUATION CENTRE

PROJECT ADDRESS:

Lot 1, Section 81 DP 759004 & Lot 701 DP 1059193
RICHMOND PARK, TUMUT NSW

DRAWING TITLE: ELECTRICAL SERVICES

POWER, SECURITY & COMMUNICATIONS SERVICES LAYOUTS SHEET No. 2 B1 PRINT SIZE

SHEET ISSUE DATE: 24.02.2025		DRAWING NO.	REV.
REVISION DATE:			
SCALE:	1:100 @ B1	E-04	C
JOB NO.:	22-076		

DRAWN BY: JDC CHECKED BY: NC