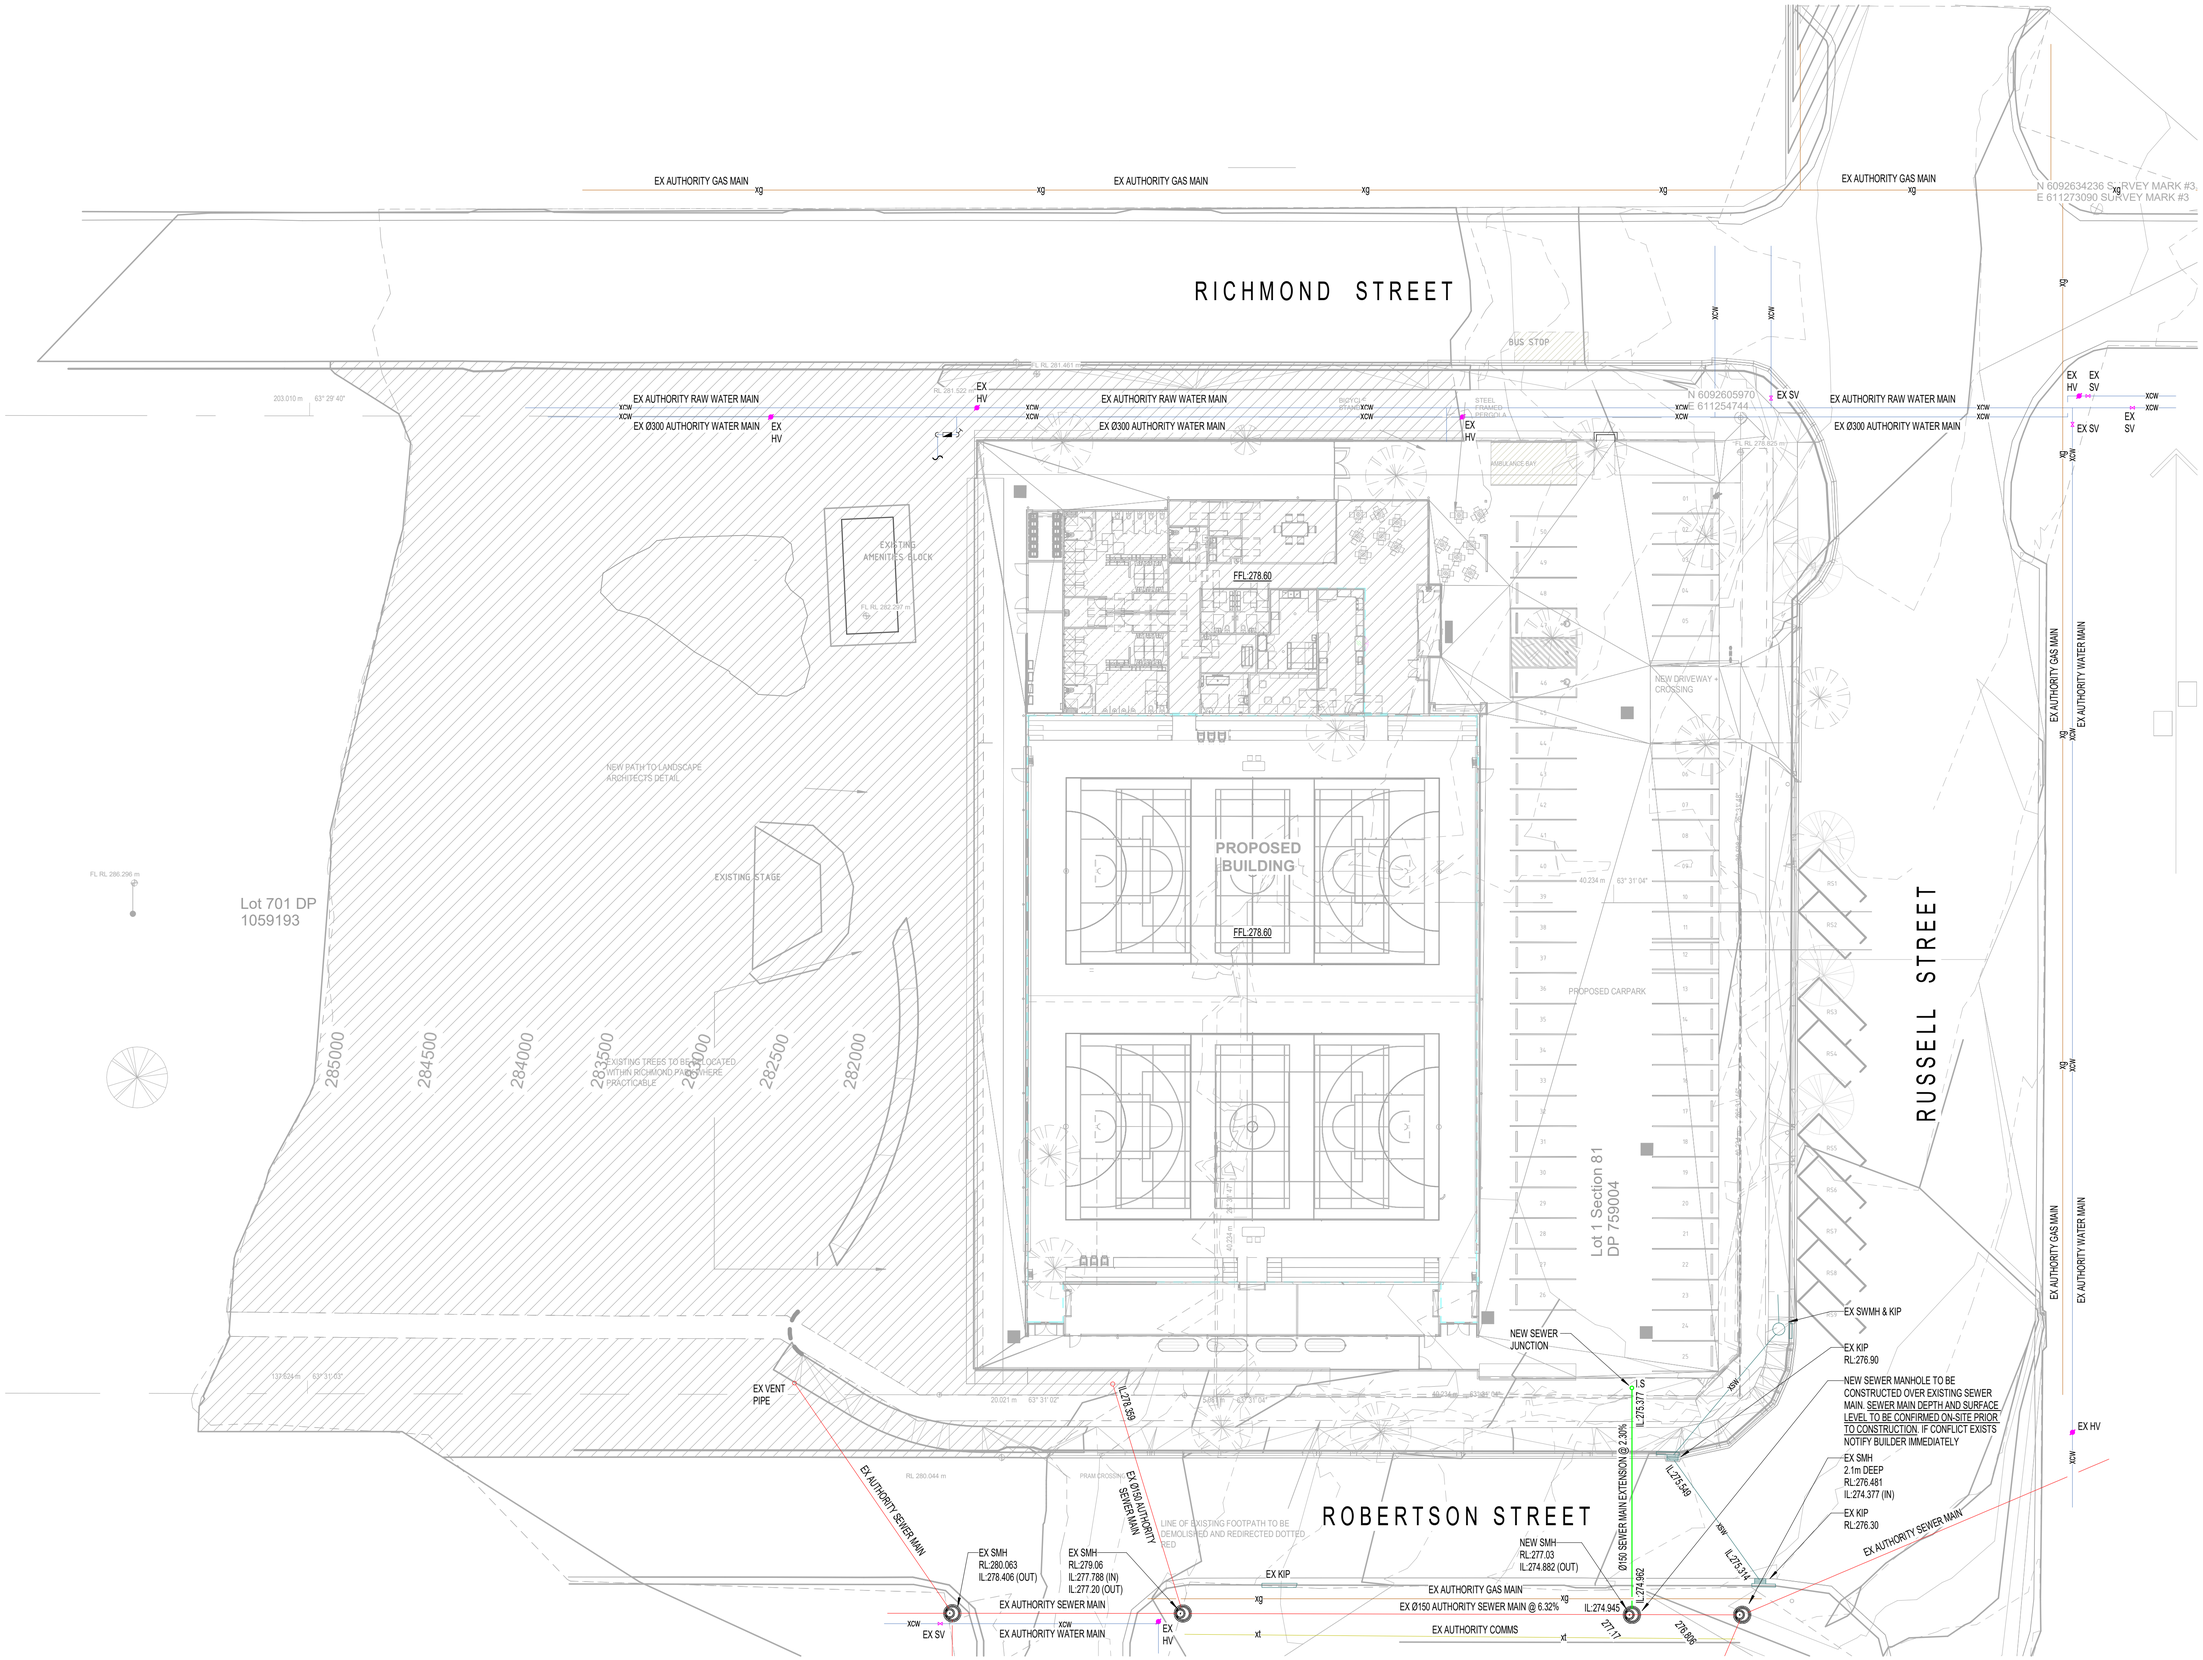

DATE	No.	AMENDMENT	ISSUE
20.05.25	1	TENDER ISSUE	A

THESE DRAWINGS, NOTES AND SPECIFICATION ARE ISSUED AS A GENERAL ILLUSTRATION OF WORKS REQUIRED TO BE INSTALLED. THIS DOES NOT REMOVE THE LIABILITY OF THE CONTRACTOR TO ENSURE THAT THE WORKS ARE INSTALLED IN ACCORDANCE WITH THE BCA, AUSTRALIAN STANDARDS AND AUTHORITIES HAVING JURISDICTION. IT IS THE CONTRACTORS RESPONSIBILITY TO ENGAGE A THIRD PARTY CERTIFIER AFTER COMPLETION OF THE WORKS

THIS DRAWING IS COPYRIGHT AND THE PROPERTY OF GLENN HAIG & PARTNERS

ARCHITECT :
FACILITY DESIGN GROUP
Architecture & Construction
NSW Reg. No. 7148
ABN 75 083 999 624
e: info@fdg.com.au
w: www.fdg.com.au
p: 02 4446 0777
a: PO Box 82, Cambewarra NSW 2540
AQUATIC ■ SPORTS ■ LEISURE ■ CIVIC ■ PROJECT MANAGEMENT

CLIENT :
Snowy Valleys Council

PROJECT :
MULTIPURPOSE + EVACUATION CENTRE
RICHMOND PARK
TUMUT NSW

GLENN HAIG & PARTNERS
HYDRAULIC + FIRE CONSULTANTS
Coffs Harbour
P: 02 6658 2444
PO Box 192
SAWTELL, NSW, 2452
Sydney
P: 02 9310 1352
PO Box 689
SURRY HILLS, NSW, 2010
office@glennhaig.com.au

TITLE : HYDRAULIC SERVICES

SITE PLAN - SEWER MAIN WORKS

Date : April 2025	Drawn : JD
Scales : 1 : 250 @ A1	Checked : GH
Job No. : 244117	Cad File No. : 244117 S001
Drawing No. : S001	