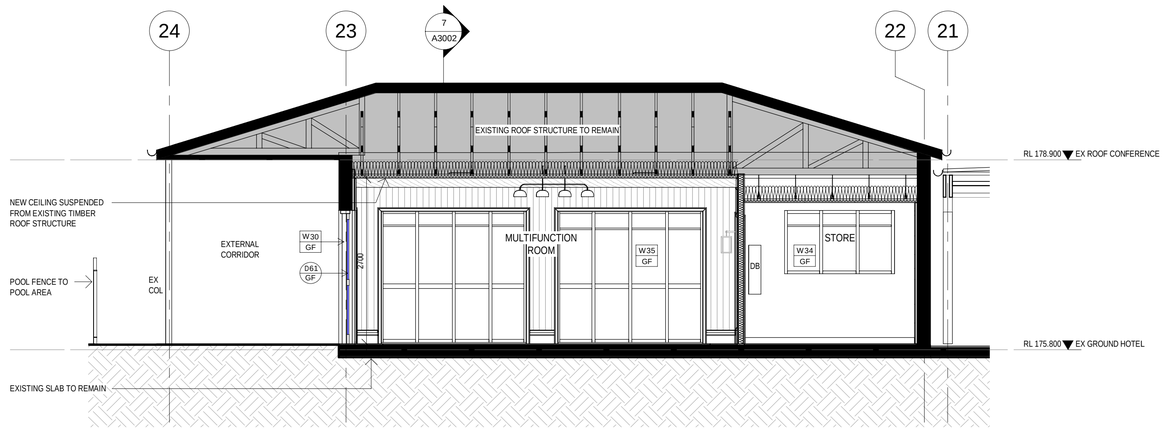

6 SECTION 06

Scale: 1 : 50

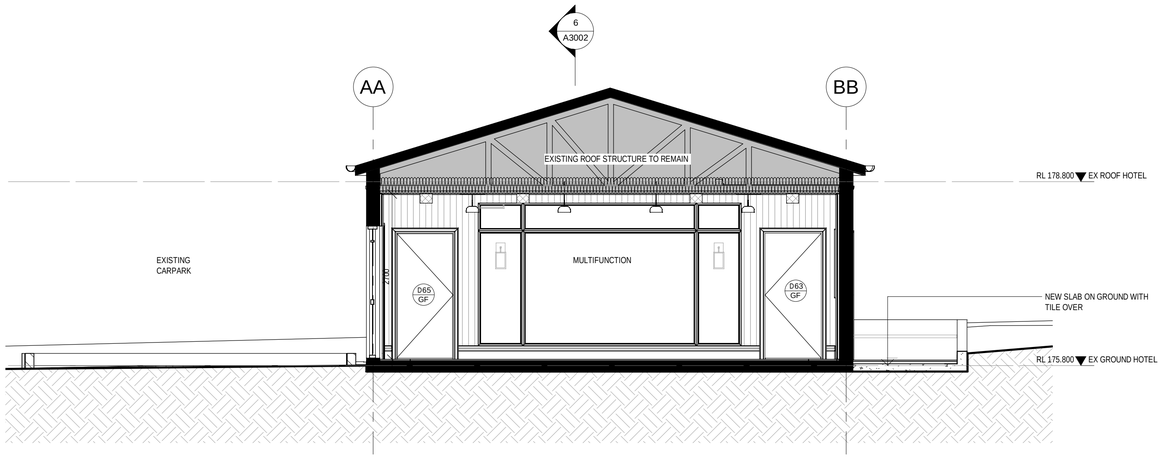

7 SECTION 07

Scale: 1 : 50

FOR TENDER

ISSUE	DATE	DESCRIPTION
1	28/05/2024	TENDER ISSUE
2	28/06/2024	UPDATED TENDER ISSUE

LEGEND

- SITE BOUNDARY
- EXISTING WALLS / STRUCTURE TO REMAIN
- NO WORKS TO EXISTING HOTEL
- ITEMS TO BE DEMOLISHED, REMOVAL OF ROOFS, WALLS, CEILING AND FLOOR FINISH AS INDICATED
- ITEMS TO BE FIRE RATED
- CEILING INSULATION - REFER TO RCP A1201
- WALL INSULATION - REFER TO WALL TYPE PLAN A1311

CLIENT:

LIVERPOOL CATHOLIC CLUB

PROJECT:

THURGOONA COUNTRY CLUB
RESORT MOTEL
1 EVESHAM PLACE THURGOONA
NSW 2640

ARCHITECT:

ALTIS
ARCHITECTURE

DRAWING TITLE:

PROPOSED SECTIONS - SHEET 2

NOTES:

Nominated architect: Andrew O'Connell : 9018 (NSW)

Copyright remains the property of Altis Design Pty Ltd.

Use only figured dimensions.

All discrepancies to be referred to Altis Design Pty Ltd prior to construction.

Ensure compliance with the Building Code of Australia and all relevant Australian Standards and Authority requirements.

NORTH:

SCALE: As indicated @ A1

REVISION DATE: 28/06/2024

DRAWN BY:	CHECKED BY:	PROJECT NO:
SA	DB	3211.02

DRAWING NO: A3002

REVISION: 2

28/06/2024 4:35:58 PM