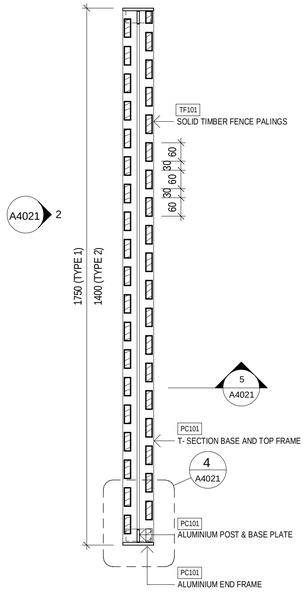

1 TYP. PRIVACY SCREEN PLAN

Scale: 1 : 10

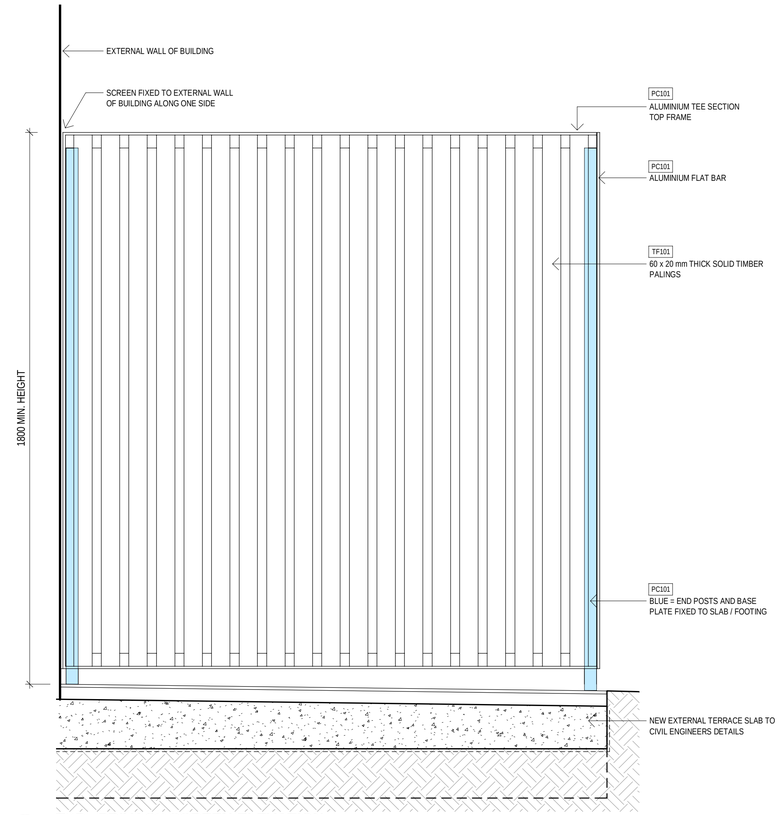

2 TYP. PRIVACY SCREEN ELEVATION

Scale: 1 : 10

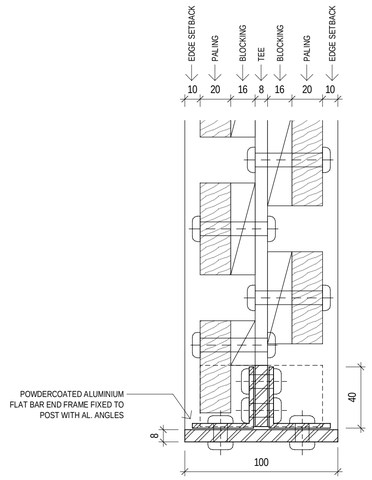

4 END POST PLAN DETAIL

Scale: 1 : 2

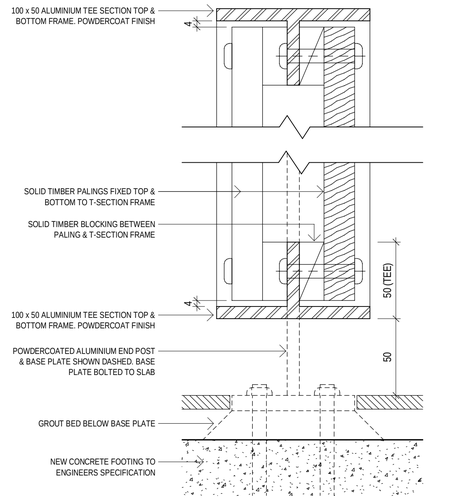

5 TYP. PRIVACY SCREEN SECTION

Scale: 1 : 2

ISSUE	DATE	DESCRIPTION
1	28/05/2024	TENDER ISSUE
2	28/06/2024	UPDATED TENDER ISSUE

NOTE 1:
STRUCTURAL ADEQUACY OF SCREEN + FENCING TO BE CERTIFIED BY INSTALLER. SIZES & PROFILES OF FRAMING MEMBERS ARE APPROXIMATE & SUBJECT TO SIGN OFF OF CONTRACTORS FABRICATION DRAWINGS

SYMBOLS LEGEND

XXxx — MATERIAL TAG ON DRAWINGS. REFER TO FINISH SCHEDULE FOR DETAILS

XXxx — FIXTURE TAG ON DRAWINGS. REFER TO FIXTURE SCHEDULE FOR DETAILS

TF1 — DRESSED HARDWOOD TIMBER FRAMING.
SPECIES: BLACKBUTT
EXTERNAL PROTECTION: CUTEK EXTREME CD50 PENETRATING OIL OR EQUIVALENT EXTERNAL SYSTEM
(CONTRACTOR TO PROVIDE SAMPLE FOR SIGN-OFF)

TP1 — DRESSED HARDWOOD TIMBER POST
SPECIES: BLACKBUTT
EXTERNAL PROTECTION: CUTEK EXTREME CD50 PENETRATING OIL OR EQUIVALENT EXTERNAL SYSTEM
(CONTRACTOR TO PROVIDE SAMPLE FOR SIGN-OFF)

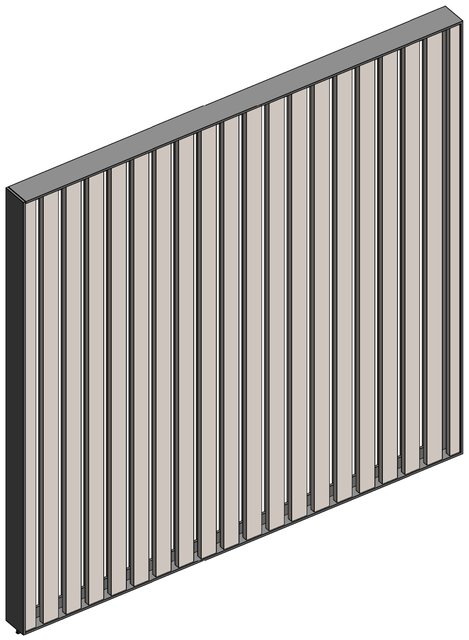

3 TYP. PRIVACY SCREEN 3D VIEW

Scale:

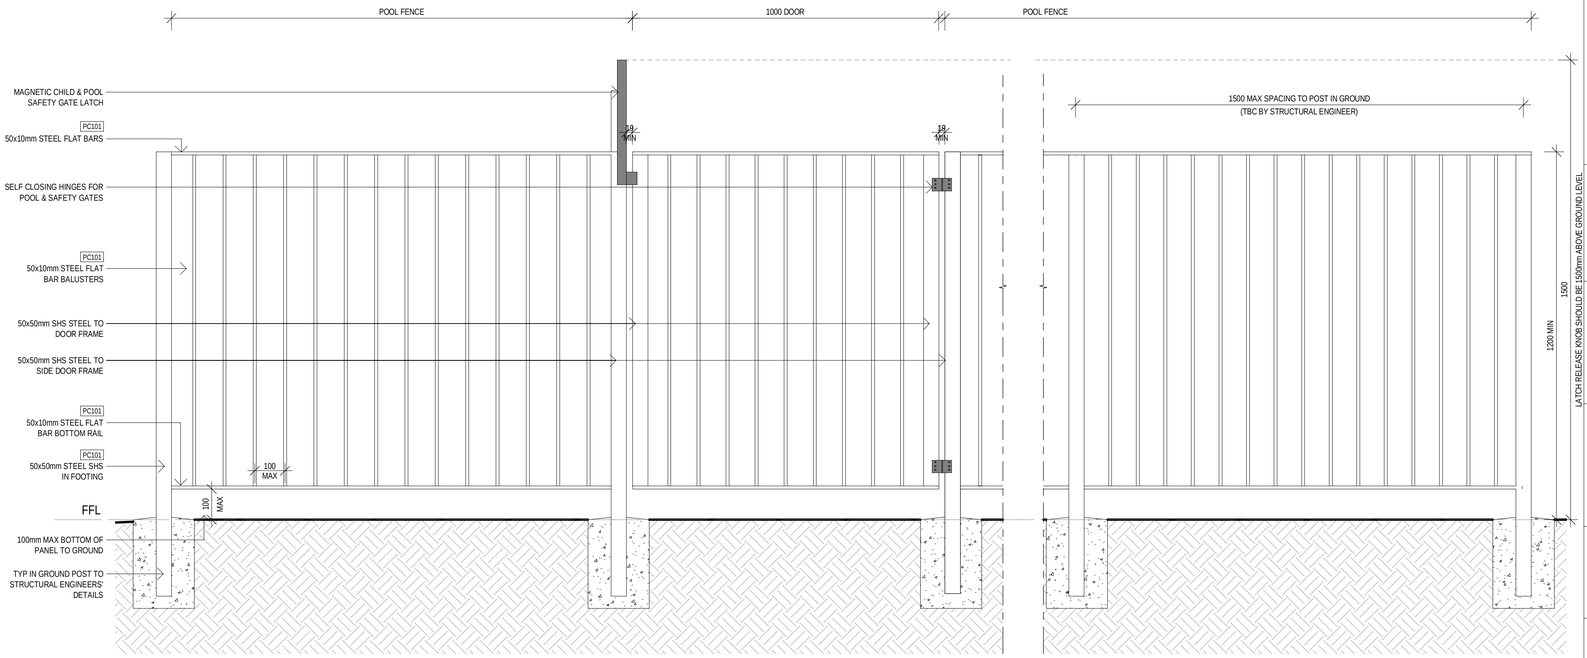

NOTE: POOL FENCE + GATE TO COMPLY WITH AS1926.1 POOL SAFETY STANDARDS

6 TYP FN1 POOL FENCE DETAILS

Scale: 1 : 10

ABBREVIATION LEGEND	
VALUE	DESCRIPTION
PC101	POWDERCOAT FINISH - MONUMENT MATT
TF101	SOLID TIMBER PALING

CLIENT:
LIVERPOOL CATHOLIC CLUB

PROJECT:
THURGOONA COUNTRY CLUB
RESORT MOTEL
1 EVESHAM PLACE THURGOONA
NSW 2640

ARCHITECT:
ALTIS ARCHITECTURE

DRAWING TITLE:
FENCE & SCREEN DETAILS

NOTES:
Nominated architect: Andrew O'Connell : 9018 (NSW)
Copyright remains the property of Altis Design Pty Ltd.
Use only figured dimensions.
All discrepancies to be referred to Altis Design Pty Ltd prior to construction.
Ensure compliance with the Building Code of Australia and all relevant Australian Standards and Authority requirements.

NORTH:

SCALE: As indicated @ A1
REVISION DATE: 28/06/2024
DRAWN BY: DA | CHECKED BY: DB | PROJECT NO: 3211.02
DRAWING NO: A4021 | REVISION: 2

FOR TENDER

28/06/2024 4:36:15 PM